PLANT LIST					
SYMBOL	BOTANICAL NAME	COMMON NAME	QUANTITY	SIZE	CONDITION
	TREES				
AF	ABIES FRASERI	FRASER FIR	6	6–7' HT.	B&B
AR	ACER R. 'OCTOBER GLORY'	'OCTOBER GLORY RED MAPLE'	4	2.5–3" CAL.	B&B
AL	AMELANCHIER LAEVIS	SHADBUSH	2	8–10' HT.	MS
CK	CORNUS K.(X 'RUTGAN') STELLAR PINK	STELLAR PINK KOUSA DOGWOOD	1	2–2.5" CAL.	B&B
GT	GLEDITSIA TRI. IN 'RUBY LACE'	'RUBY LACE' HONEYLOCUST	4	2–2.5" CAL.	B&B
LT	LIRIODENDRON TULIPIFERA	TULIPTREE	3	2–2.5" CAL.	B&B
PB	PLATANUS X AC. 'BLOODGOOD'	LONDON PLANETREE	6	2–2.5" CAL.	B&B
QR	QUERCUS RUBRA	RED OAK	4	2–2.5" CAL.	B&B
TC	TSUGA CANADENSIS	CANADIAN HEMLOCK	10	5–6' HT.	B&B
UP	ULMUS PARVIFOLIA	CHINESE LACEBARK ELM	4	1.5–2" CAL.	B&B
ZS	ZELKOVA SERRATA 'VILLAGE GREEN'	'VILLAGE GREEN' ZELKOVA	3	2–2.5" CAL.	B&B

KEY: CAL.–CALIPER, B&B–BALLED & BURLAP, MS–MULTI–STEM, POT–POTTED/CONTAINER
POT SIZE: #2–8" DIAMETER, #3–10" DIAMETER, #5–12" DIAMETER, #7–14" DIAMETER
*7' MIN. BRANCH HT. FROM FINISH GRADE

PLANTING NOTES

1. ALL PLANTS SHALL CONFORM TO A.A.N. STANDARD FOR NURSERY STOCK, ANSI Z60.1 1986, TO BE TRUE TO TYPE, SIZE AND DESCRIPTION INDICATED ON PLAN, AND UPON DELIVERY TO THE SITE SHALL BE SUBJECT TO INSPECTION AND APPROVAL BY THE LANDSCAPE ARCHITECT.
2. CONTRACTOR SHALL COORDINATE PLANT LOCATIONS WITH OWNER OR HIS REPRESENTATIVE TO BE CERTAIN THERE ARE NO CONFLICTS WITH UNDERGROUND UTILITIES.
3. ALL PLANT BEDS/PITS SHALL CONTAIN 15" MINIMUM PREPARED TOPSOIL (7 PARTS LOAM, 1 PART PEAT BY VOL. LOOSE MEASURE) AND 12" MINIMUM PREPARED TOPSOIL FOR GROUND COVER PLANTS. PH VALUE FOR PLANTING SOIL SHALL BE 6.0–6.8 MAX. FERTILIZER (5–10–10) SHALL BE ADDED AT THE RATE OF 5 LBS. PER CU. YD. OF SOIL. ALL PLANT BEDS SHALL BE COVERED WITH 4" MIN. DEPTH PINE BARK MULCH.
4. ALL STREET TREE PLANTINGS SHALL BE INSTALLED A MINIMUM OF 12' CLEAR FROM THE EDGE OF PAVEMENT FOR UTILITIES.

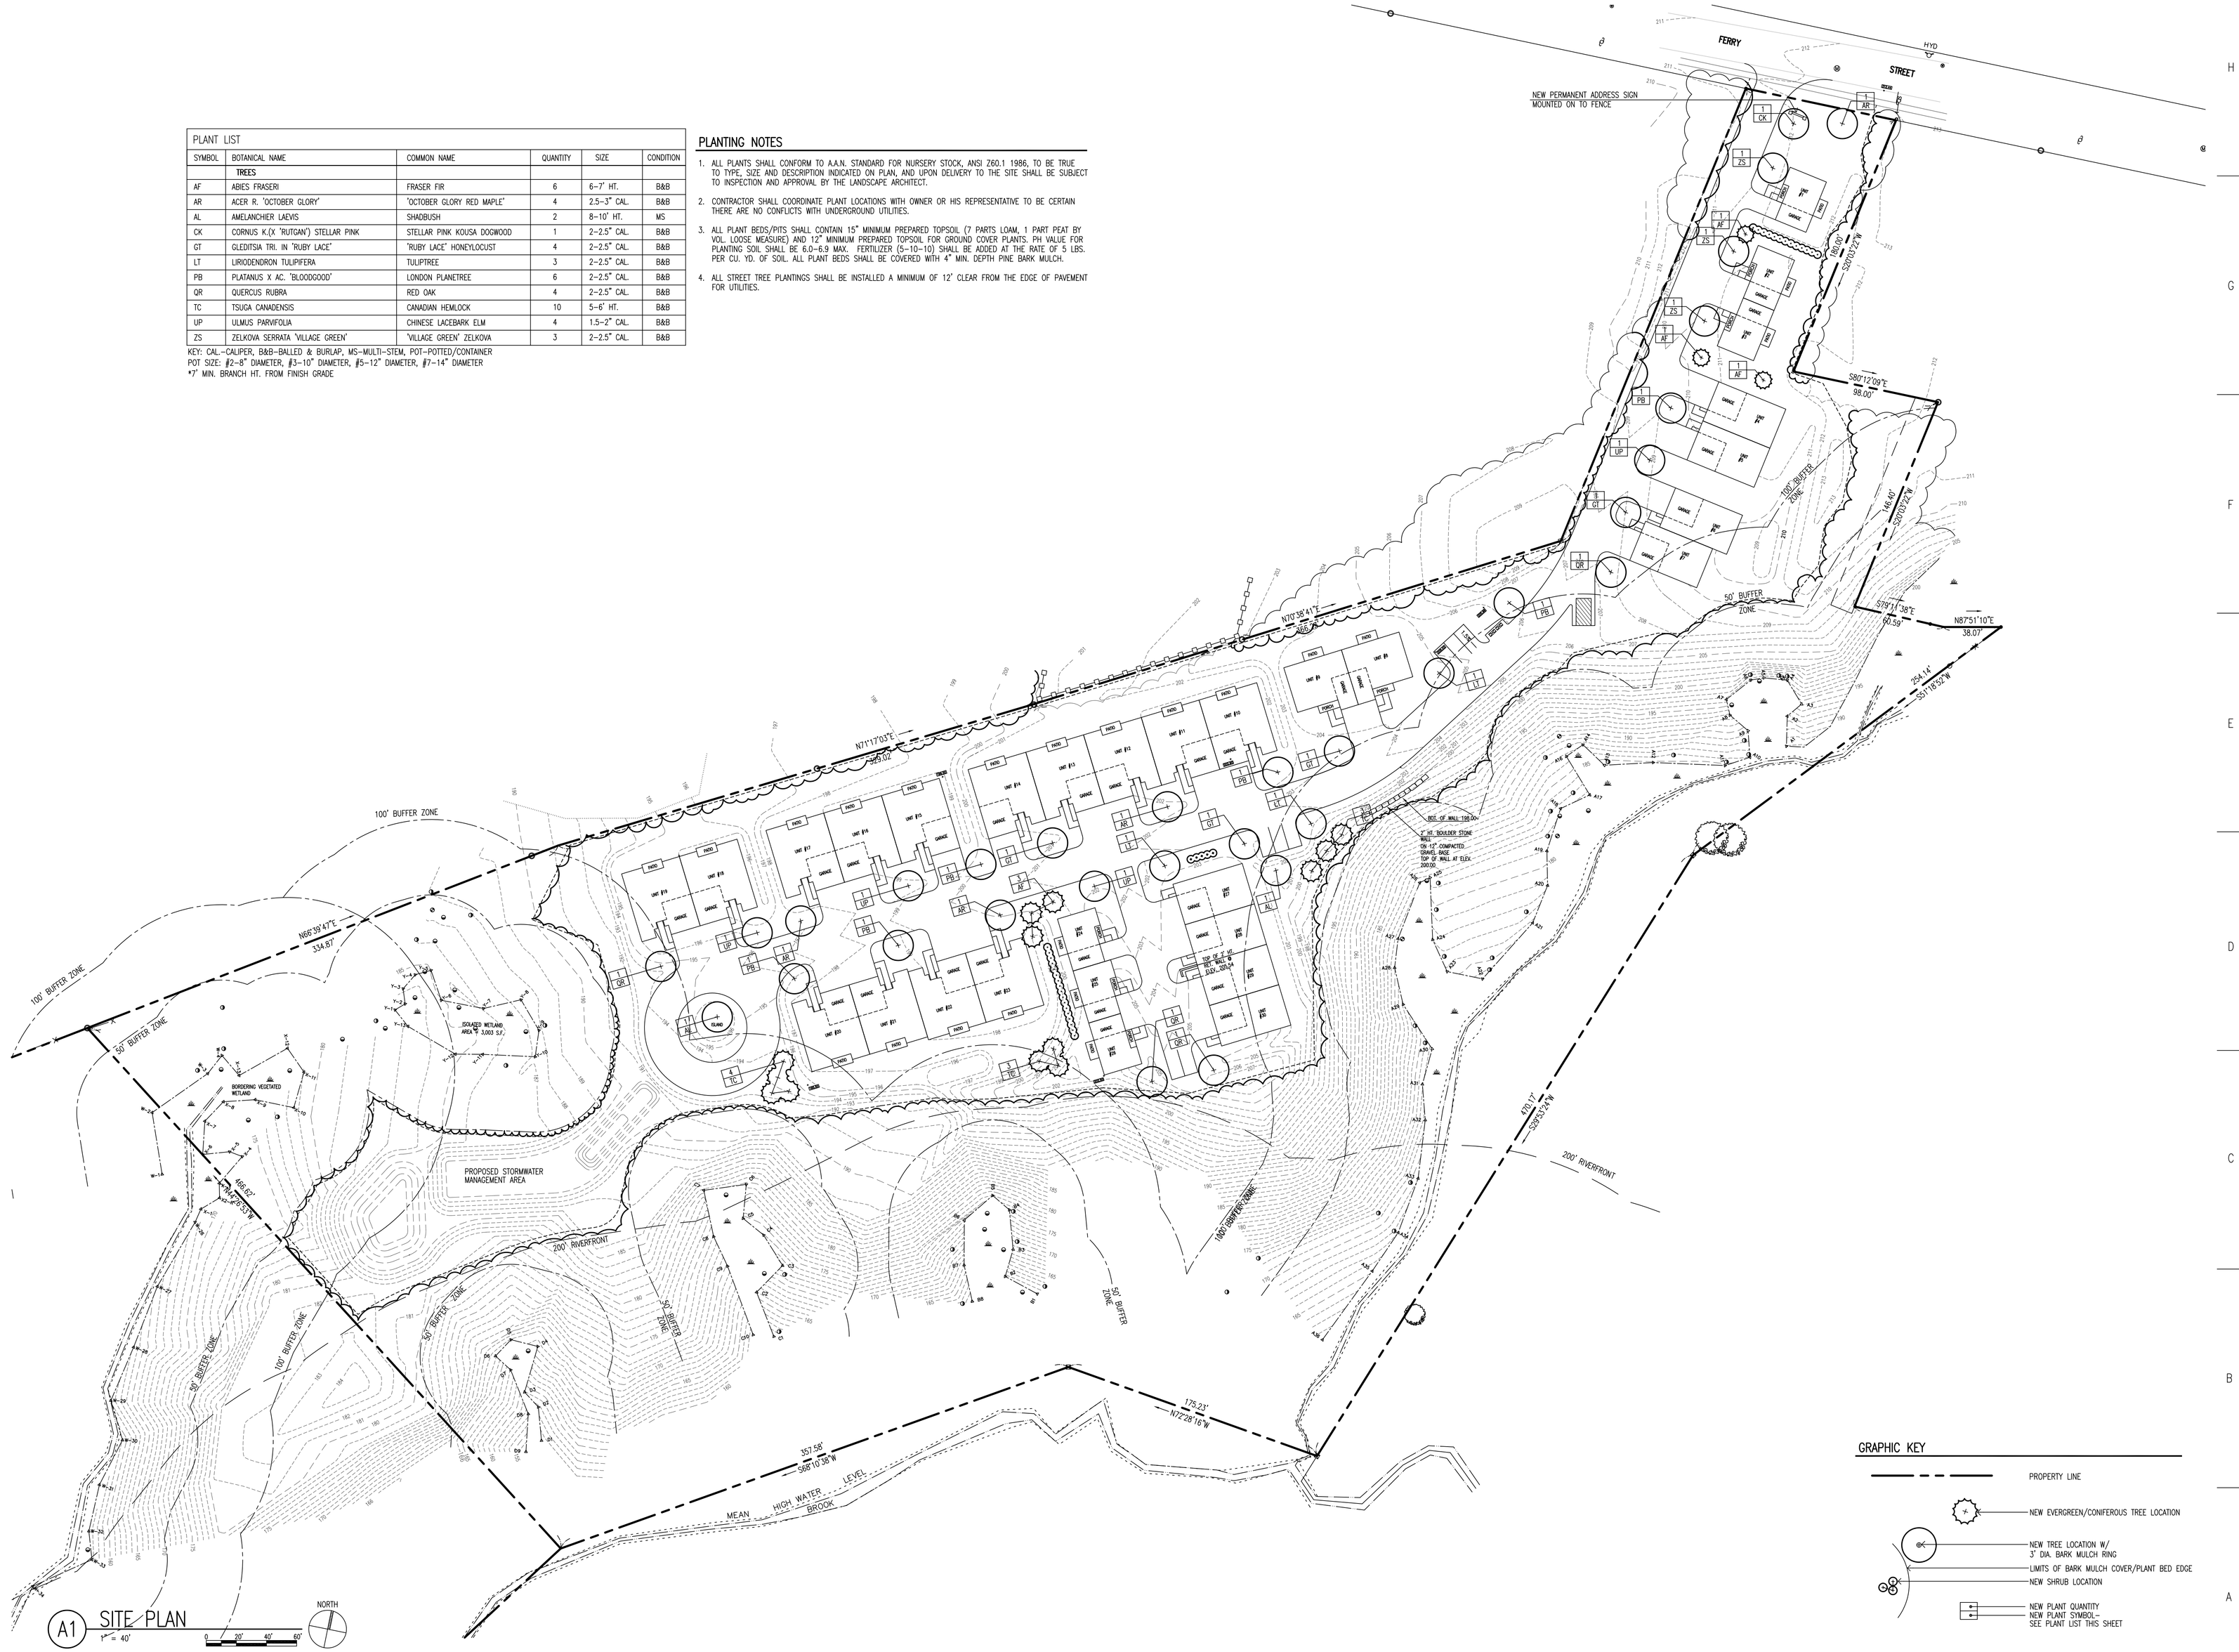

GRAPHIC KEY

- PROPERTY LINE
- NEW EVERGREEN/CONIFEROUS TREE LOCATION
- NEW TREE LOCATION W/ 3" DIA. BARK MULCH RING
- LIMITS OF BARK MULCH COVER/PLANT BED EDGE
- NEW SHRUB LOCATION
- NEW PLANT QUANTITY / NEW PLANT SYMBOL– SEE PLANT LIST THIS SHEET

WILLIAM A. CANON
LANDSCAPE ARCHITECTURE
ENVIRONMENTAL DESIGN
COMMUNITY PLANNING
158 NORTHAMPTON STREET
EASTHAMPTON, MA 01027
TEL. 413-527-6535
FAX. 413-527-6389
OFFICE@CANONLA.COM
LANDSCAPE ARCHITECT

CONSULTANTS

RIVERCREST CONDOMINIUMS

FERRY STREET
SOUTH HADLEY, MASSACHUSETTS

PREPARED FOR:
RIVERCREST CONDOMINIUMS LLC
141 GRANBY ROAD
CHICOPEE, MA. 01020

MARK	DATE	DESCRIPTION
SP	4/15/2011	SITE PLANS FOR P.B. SUBMISSION
REV.	8/24/2011	REVISED UNIT CONFIG. & PLANTING LAYOUT

PROJECT NO. A673

CAD FILE

© Copyright 2010
by William A. Canon
Landscape Architect
All Rights Reserved

SHEET TITLE

SITE PLANTING PLAN

SHEET 9 OF 10